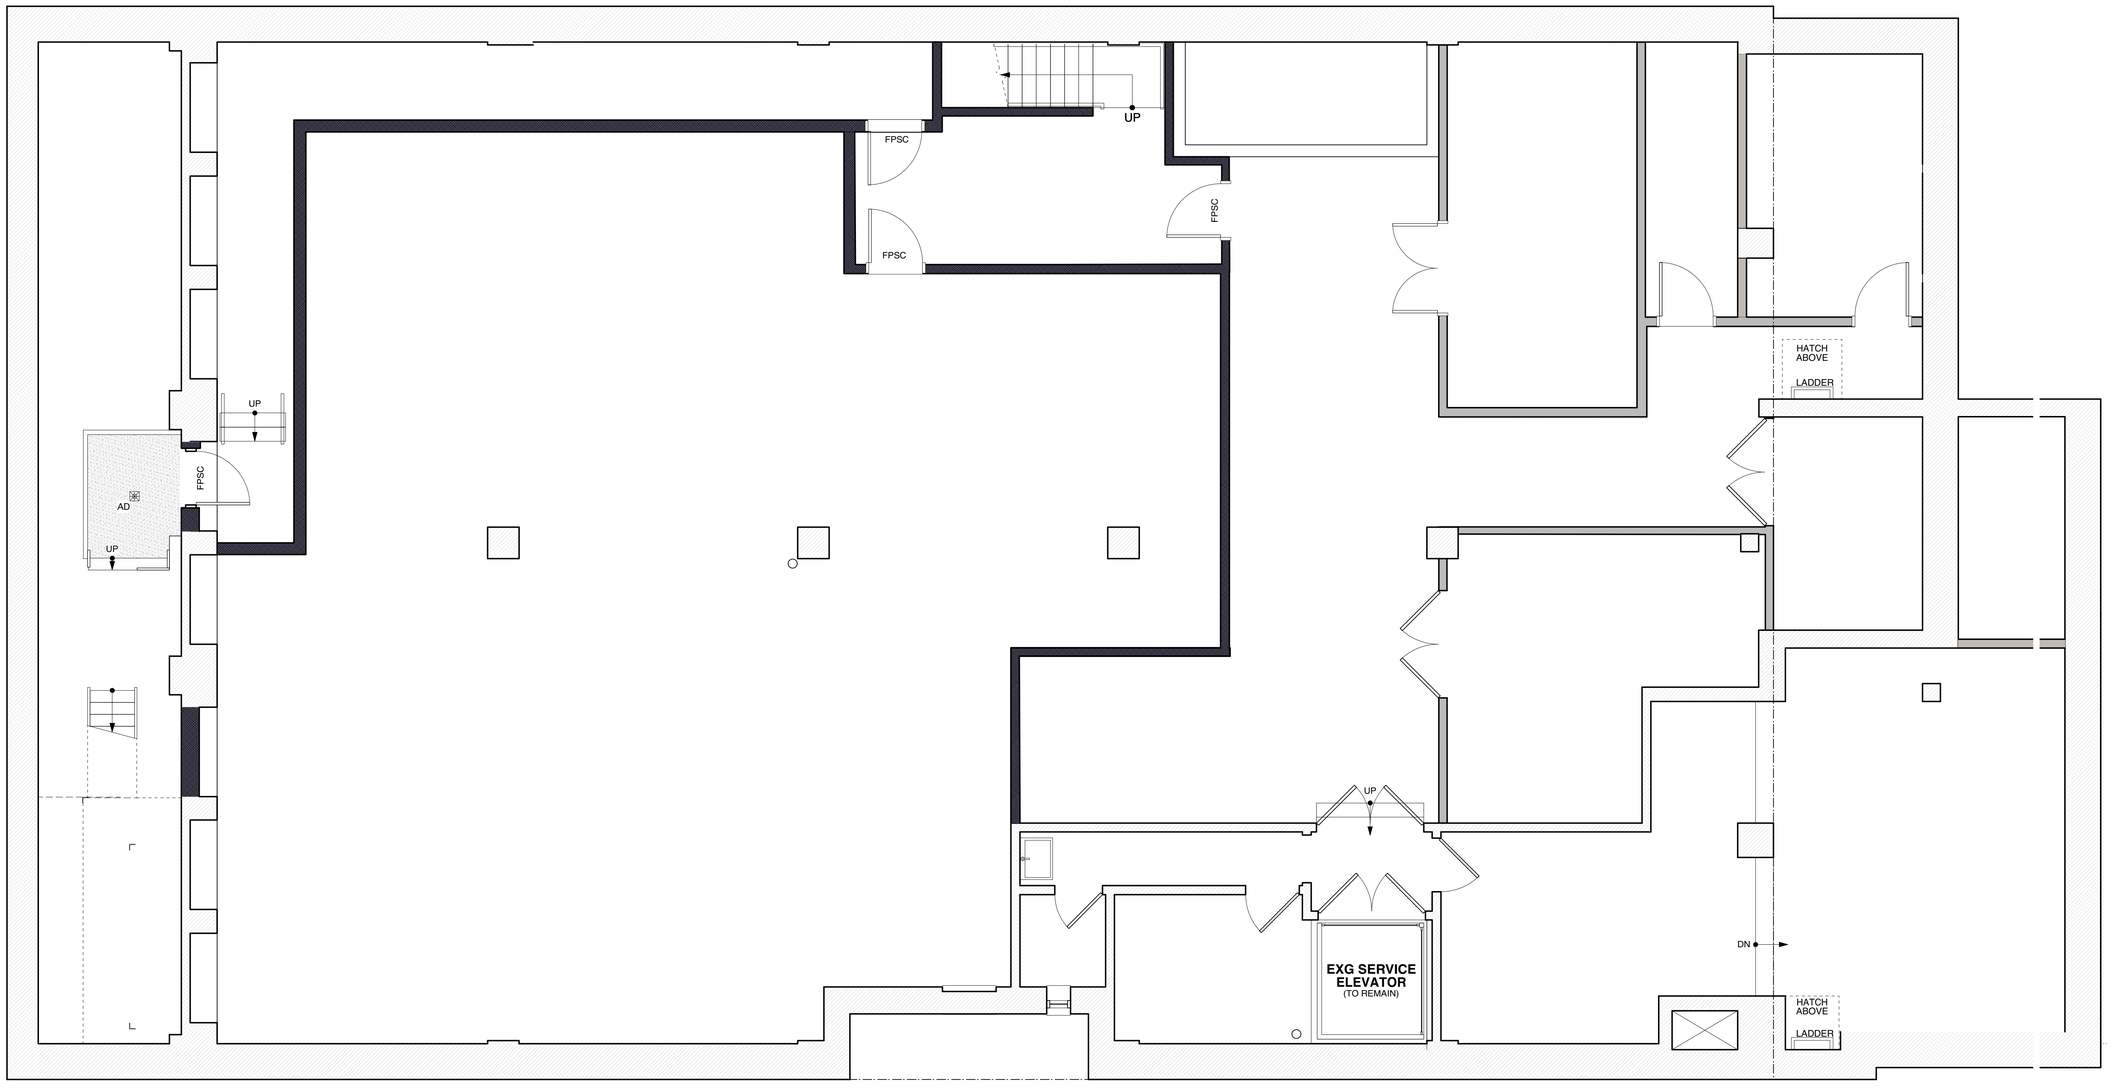
UP
FPSC
FPSC
FPSC
HATCH
ABOVE
LADDER
UP
FPSC
AD
UP
UP
EXG SERVICE
ELEVATOR
(TO REMAIN)
DN
HATCH
ABOVE
LADDER